PROPOSED SEWAGE SYSTEM
FOR
Dr HERBERT FOWLER
OF
30 MERRIL ST AMESBURY MASS.
IN
SEABROOK, N. H.
SCALE 1"=20' MAY 1969
PARKER SURVEY ASSOC. INC
SEABROOK, N.H.

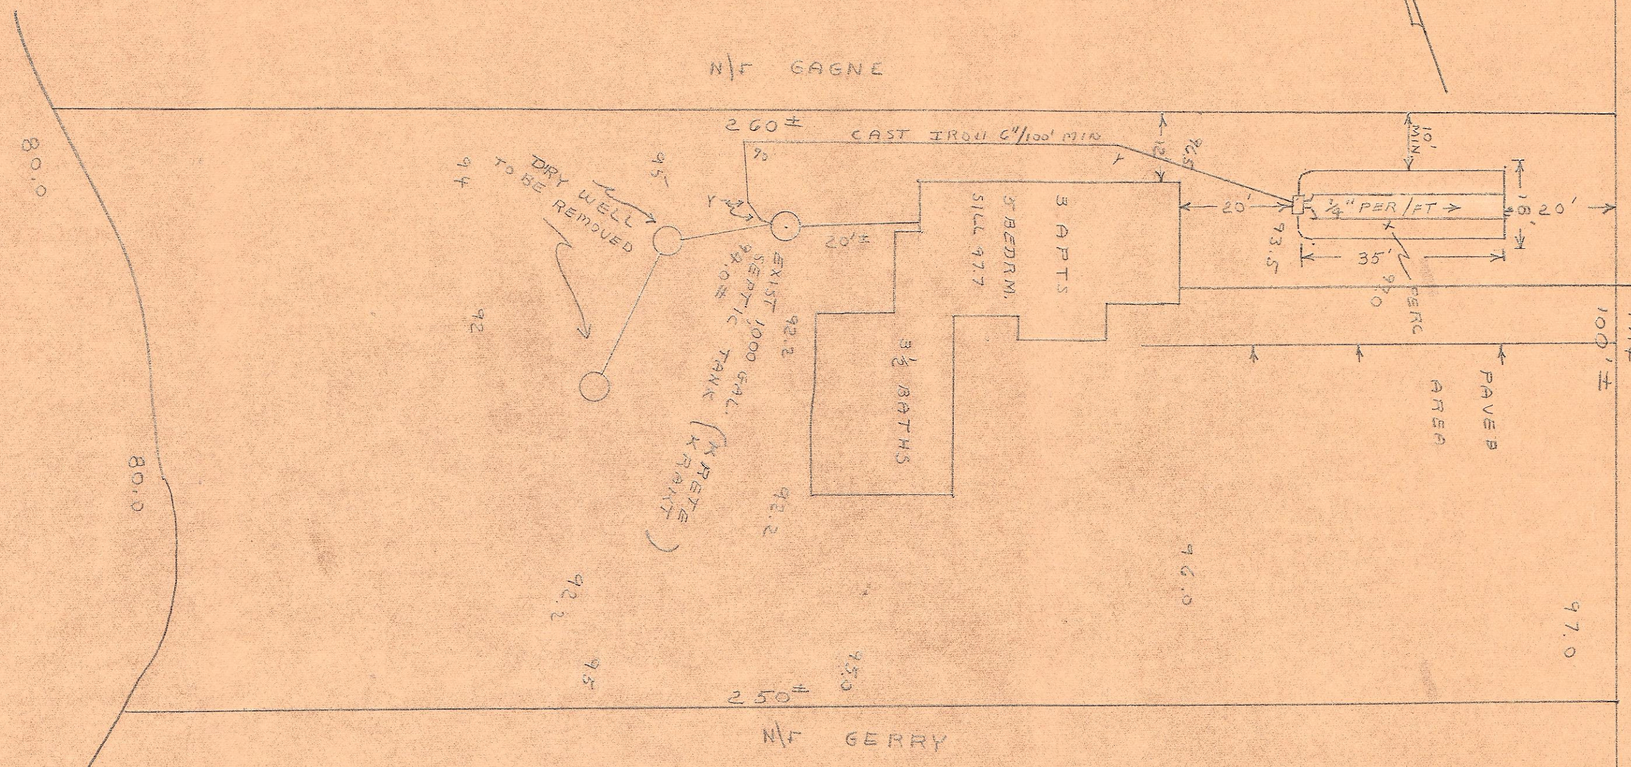

TEST PIT & SOIL LOG

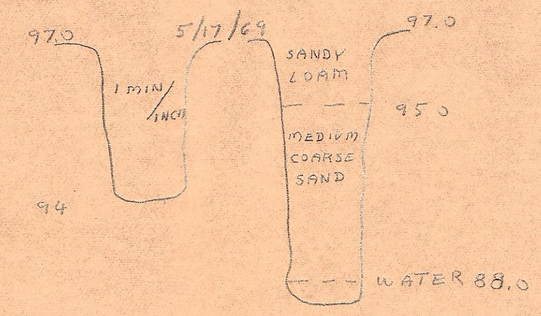

PARTIAL SECTION OF LEACHING BED

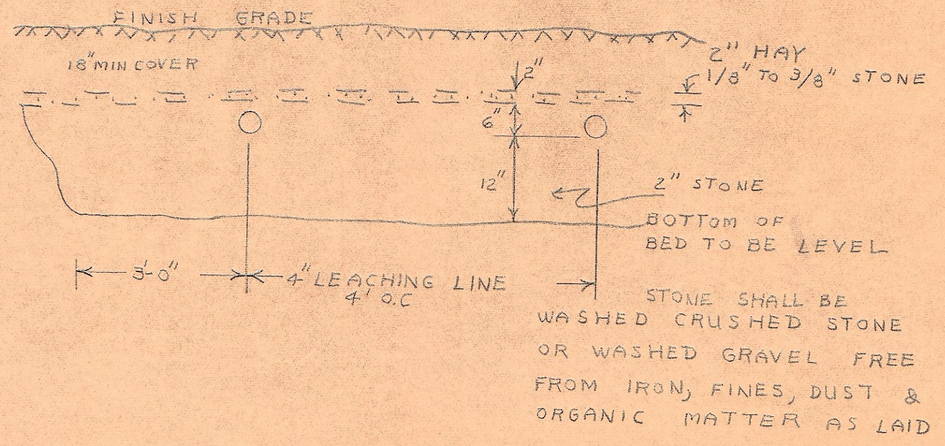

STONE SHALL BE WASHED CRUSHED STONE OR WASHED GRAVEL FREE FROM IRON, FINES, DUST & ORGANIC MATTER AS LAID